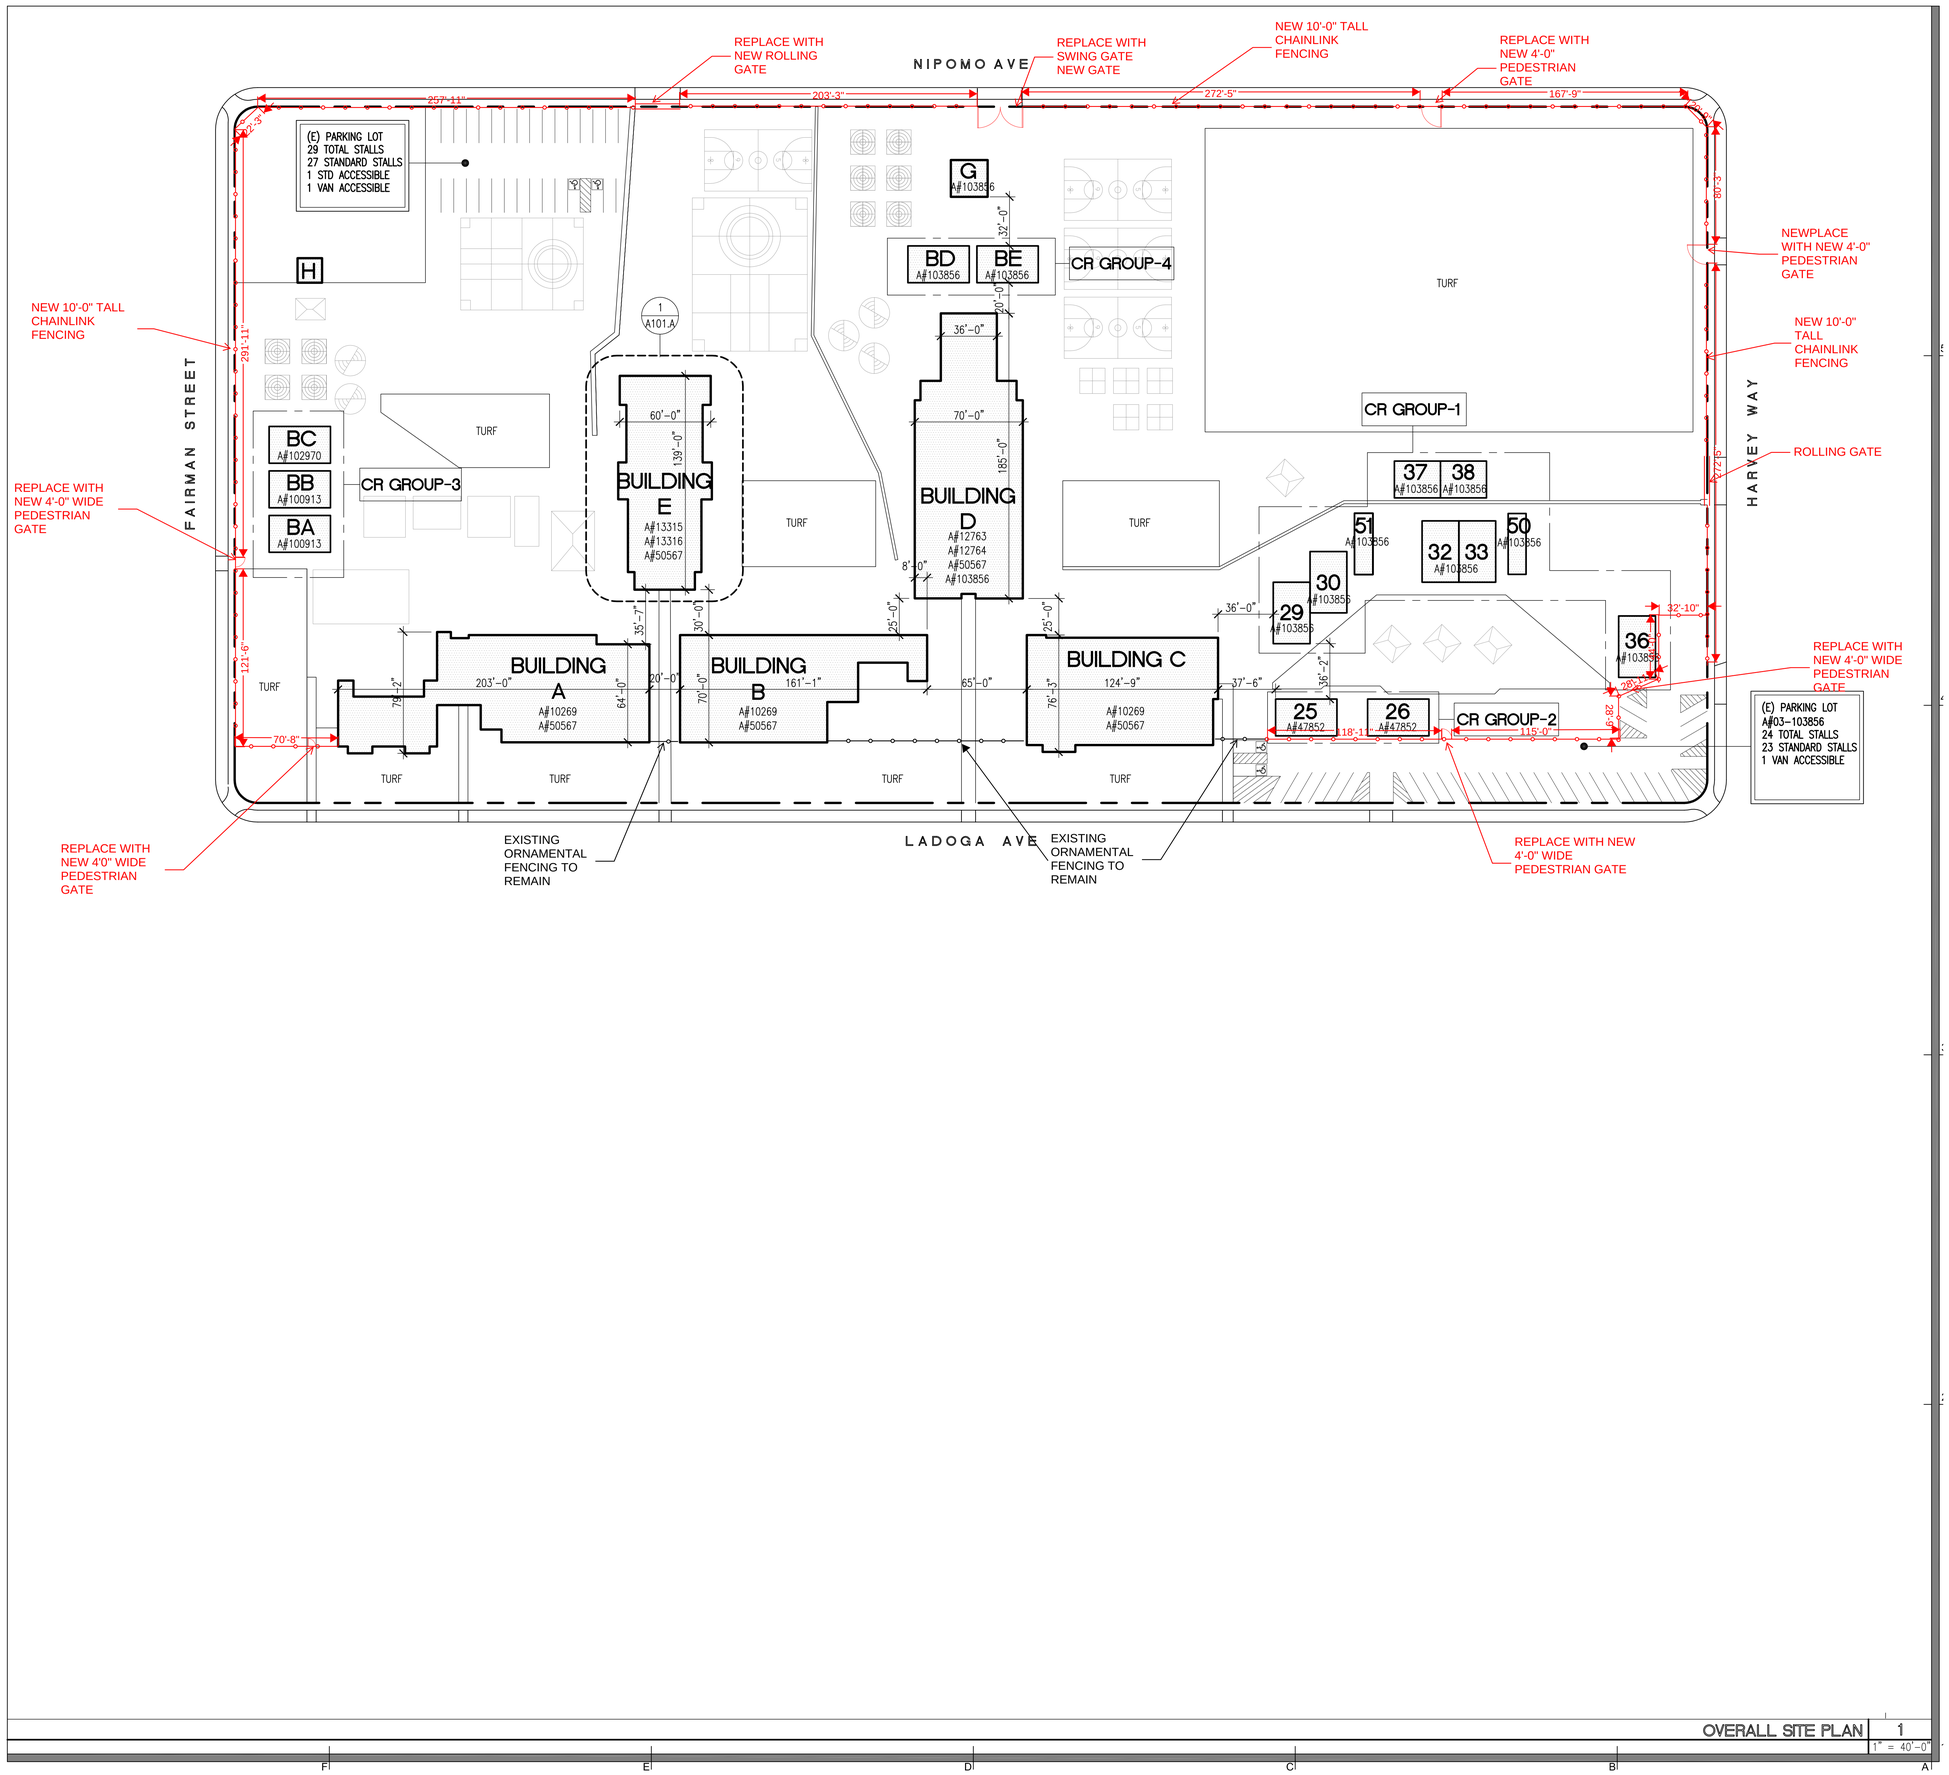

OVERALL SITE PLAN 1
1" = 40'-0"

F E D C B A

Long Beach Unified School District
2425 Webster Avenue
Long Beach, CA 90810

Client | Stamps | Architect | Consultant | Agency Approval

Project

MONROE MIDDLE SCHOOL
4400 LADOGA AVENUE,
LAKEWOOD, CA 90713

MEASURE K SCHOOL BONDS
Building for 21st Century Learning

Issue

REV.	DATE	DESCRIPTION

Sheet Info

JOB No.: 1646.8
SCALE:
PROJ MGR: --
DATE: 12/22/2016

Sheet Title

OVERALL SITE PLAN AND BUILDING DATA

Sheet No.

A001